






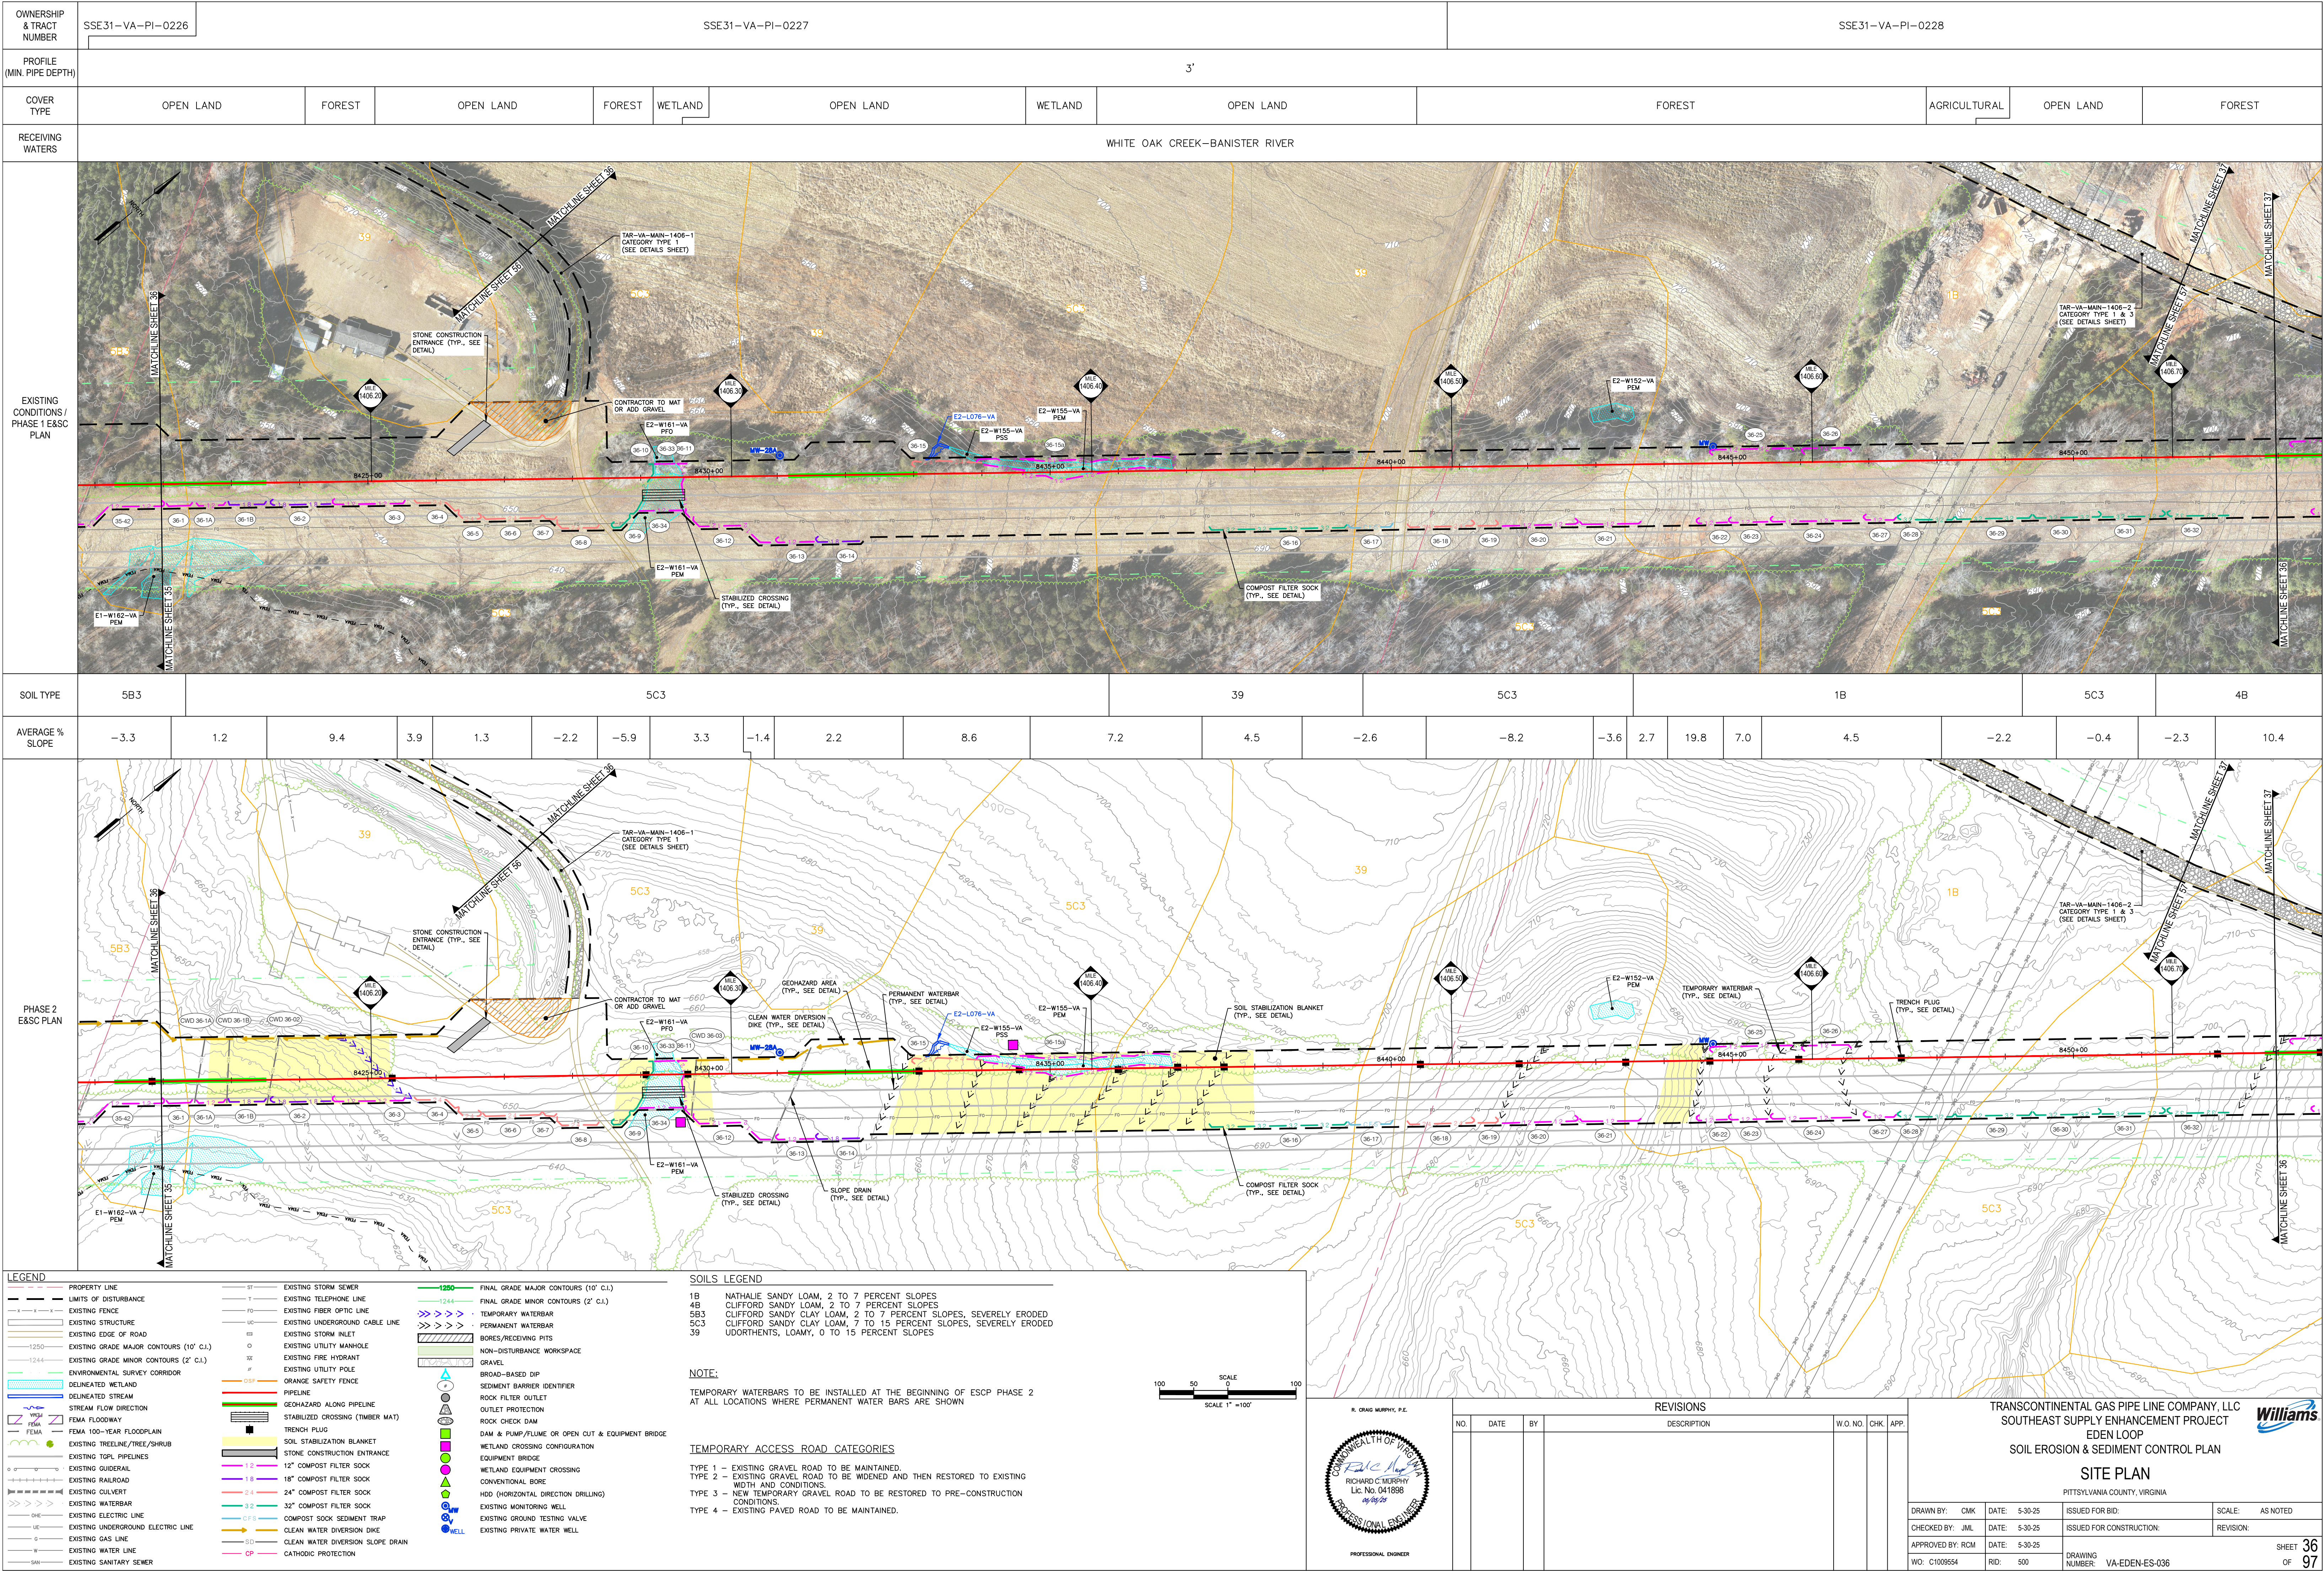

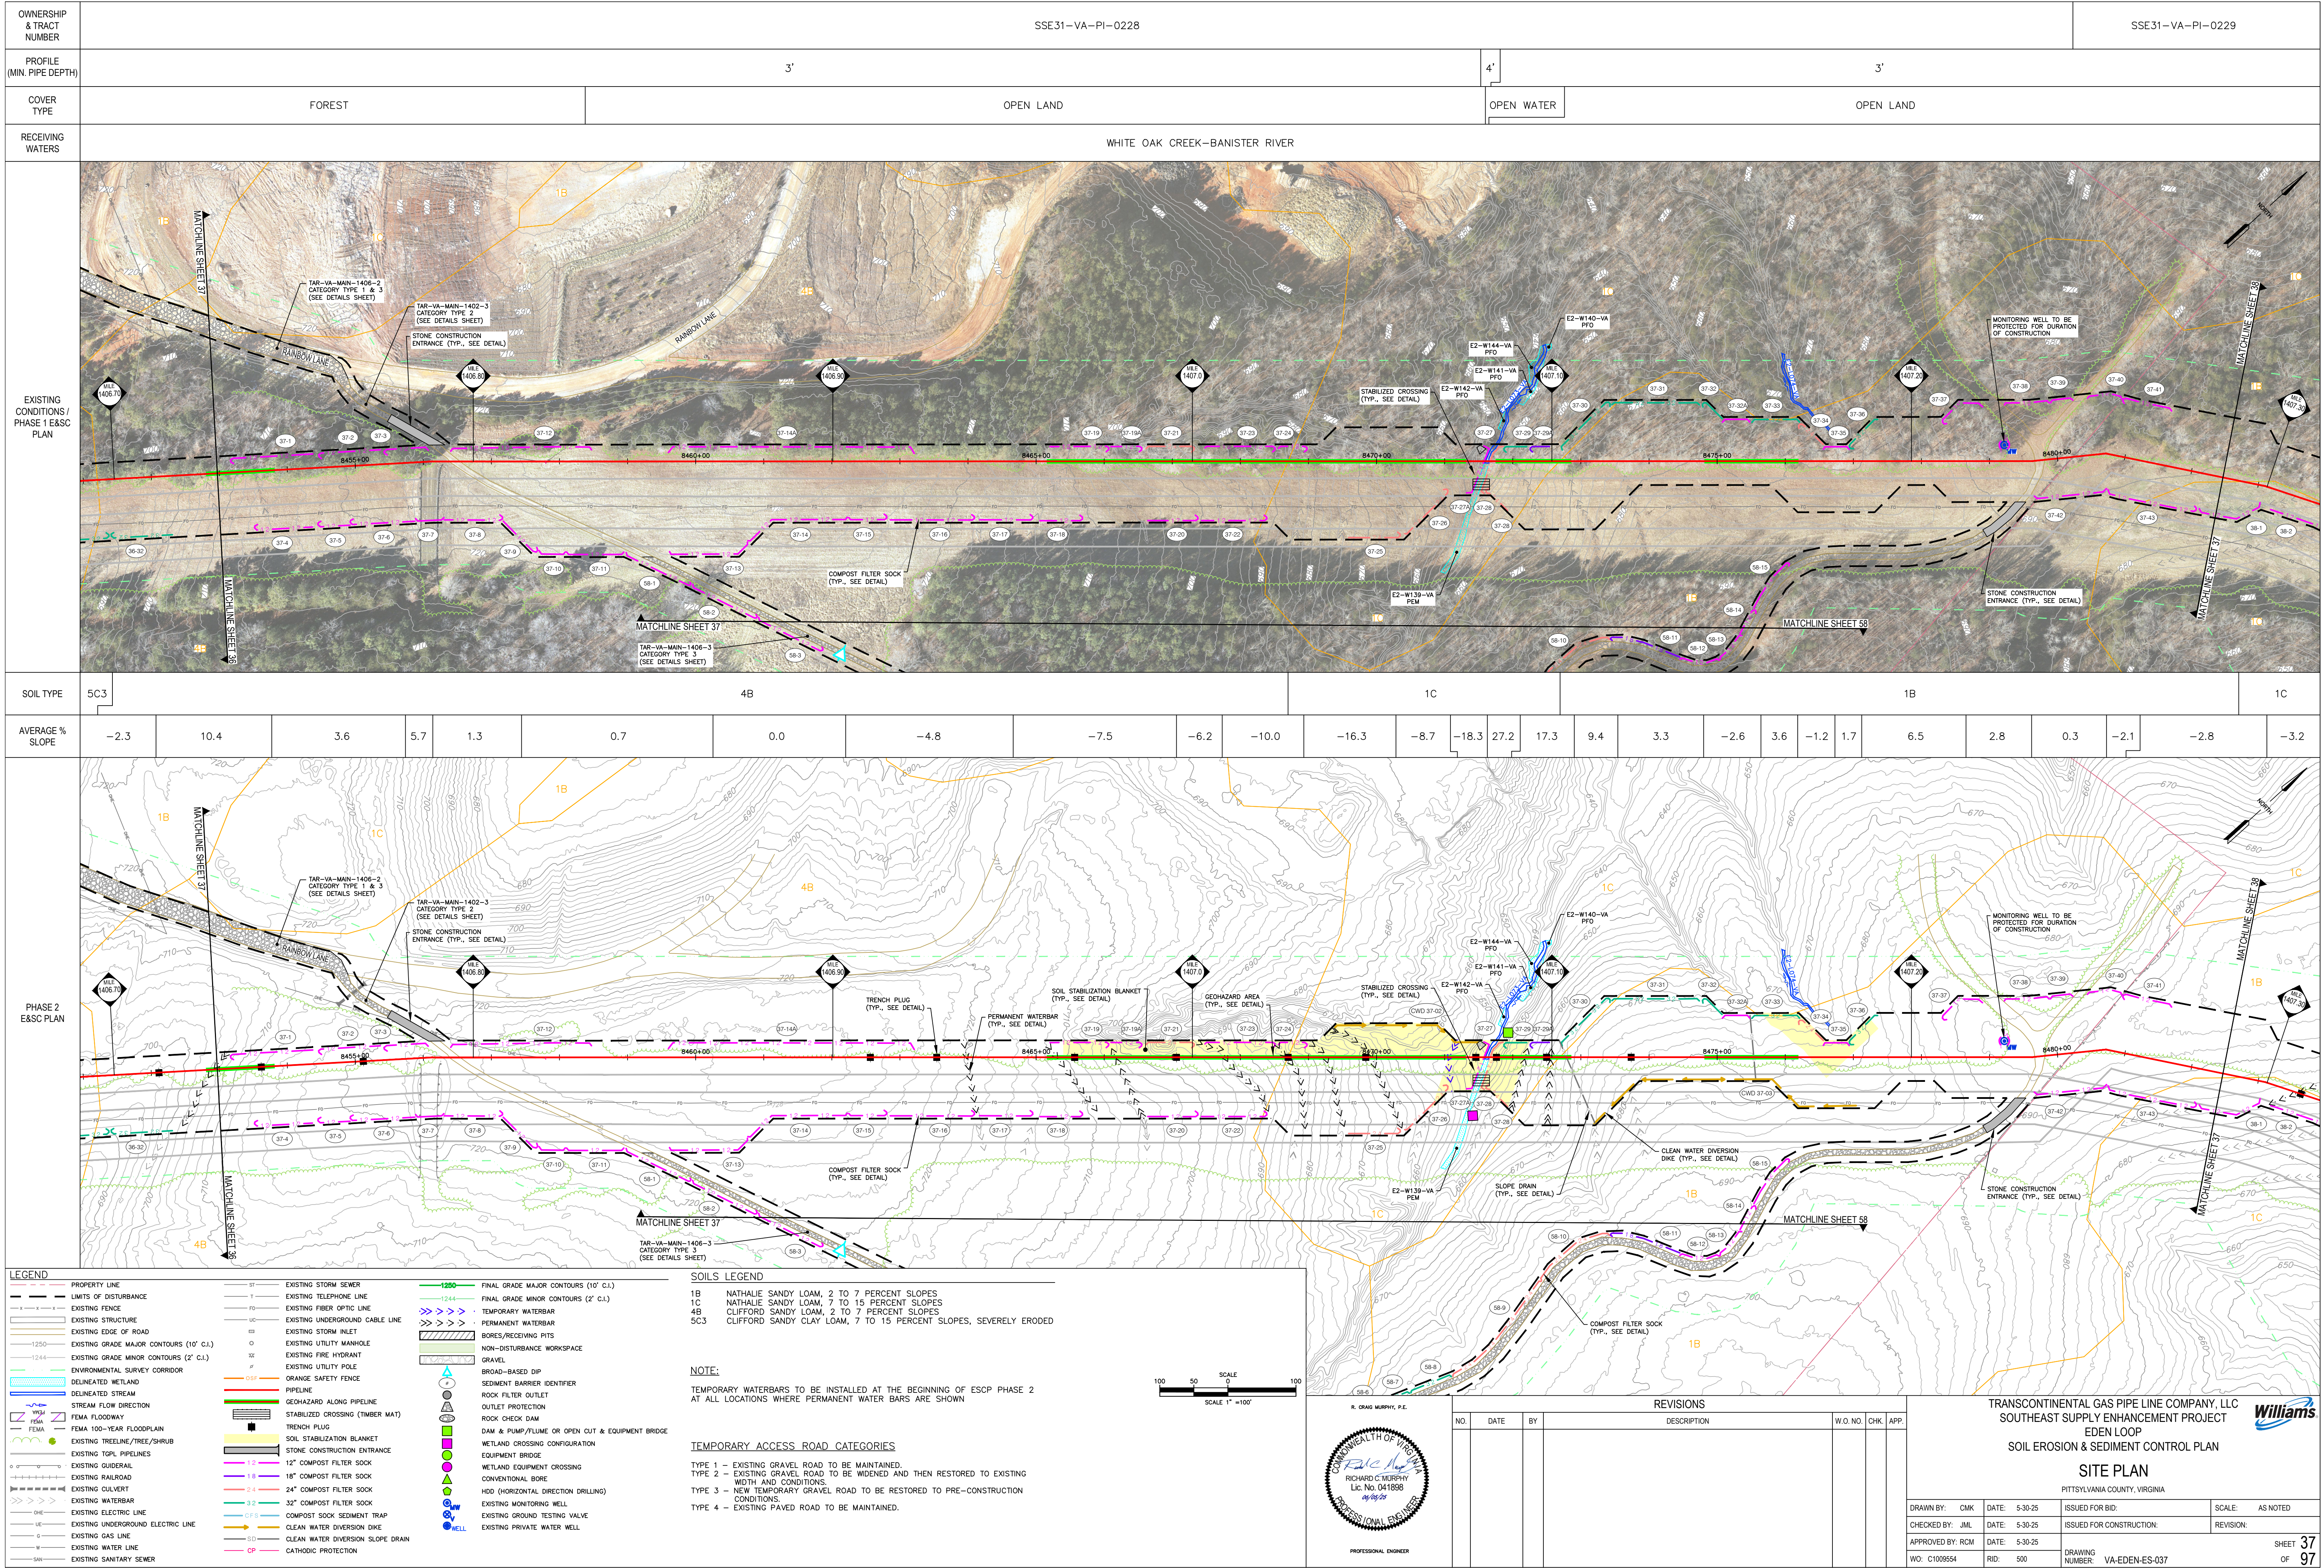

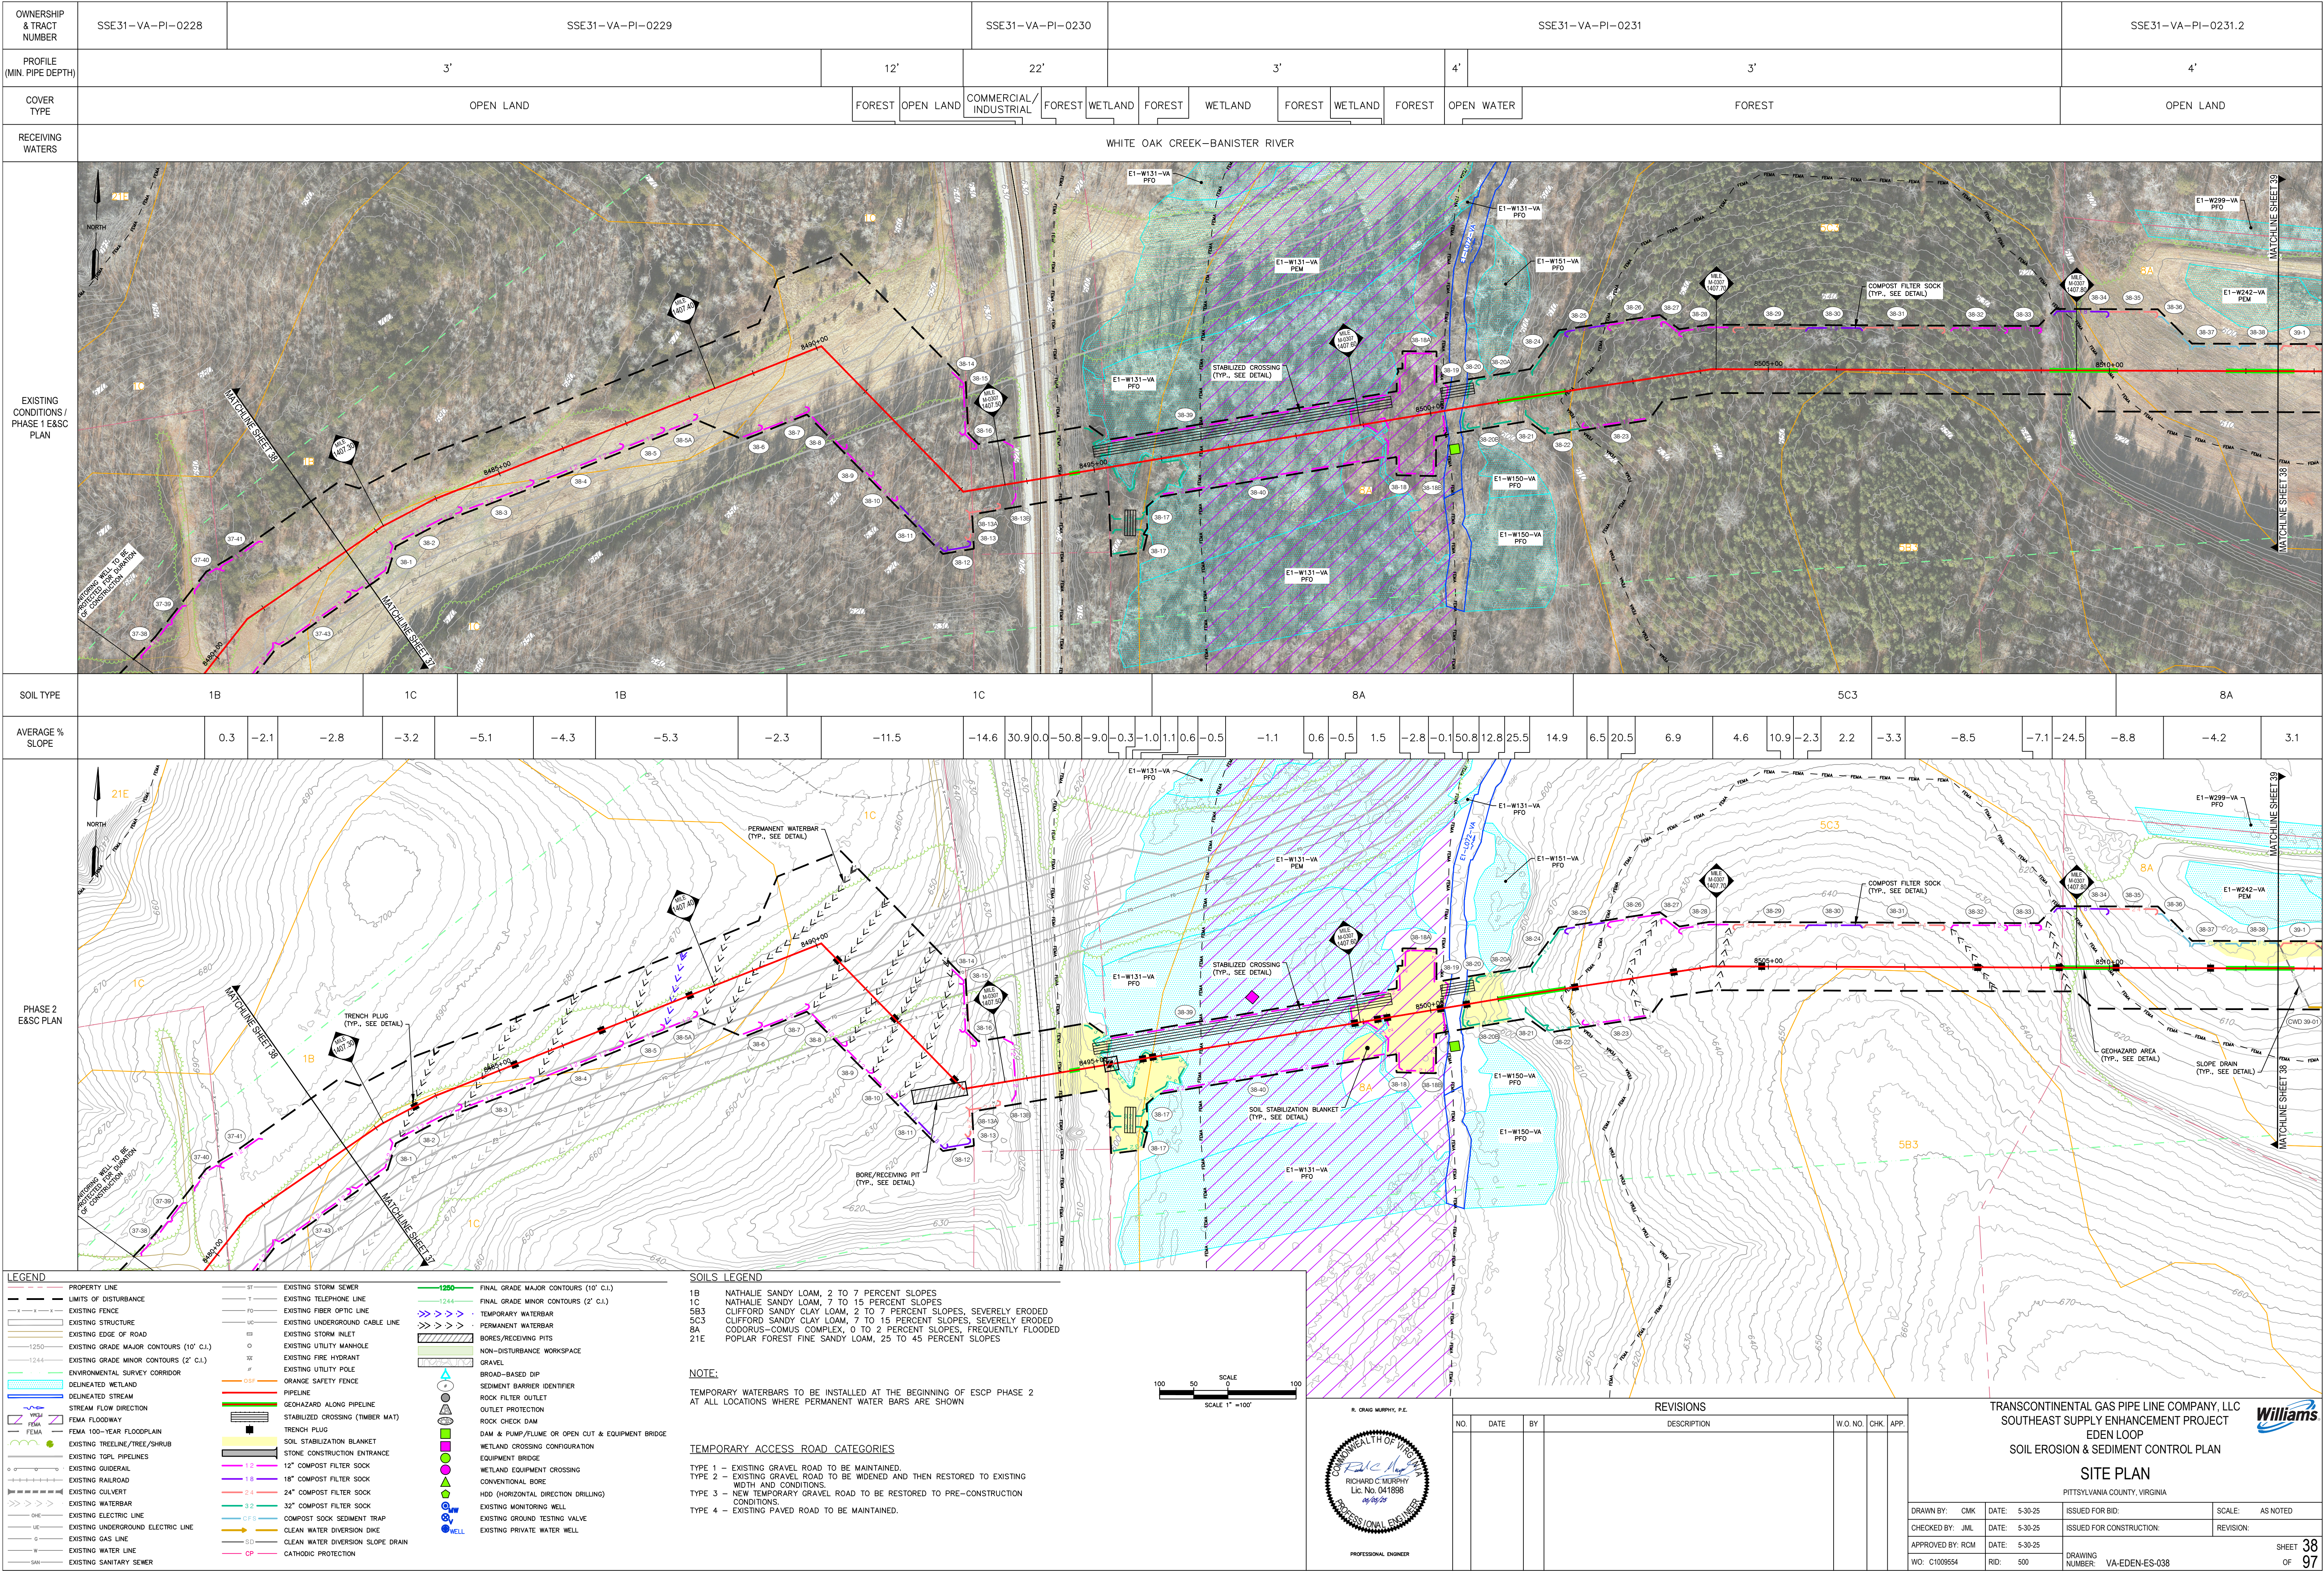


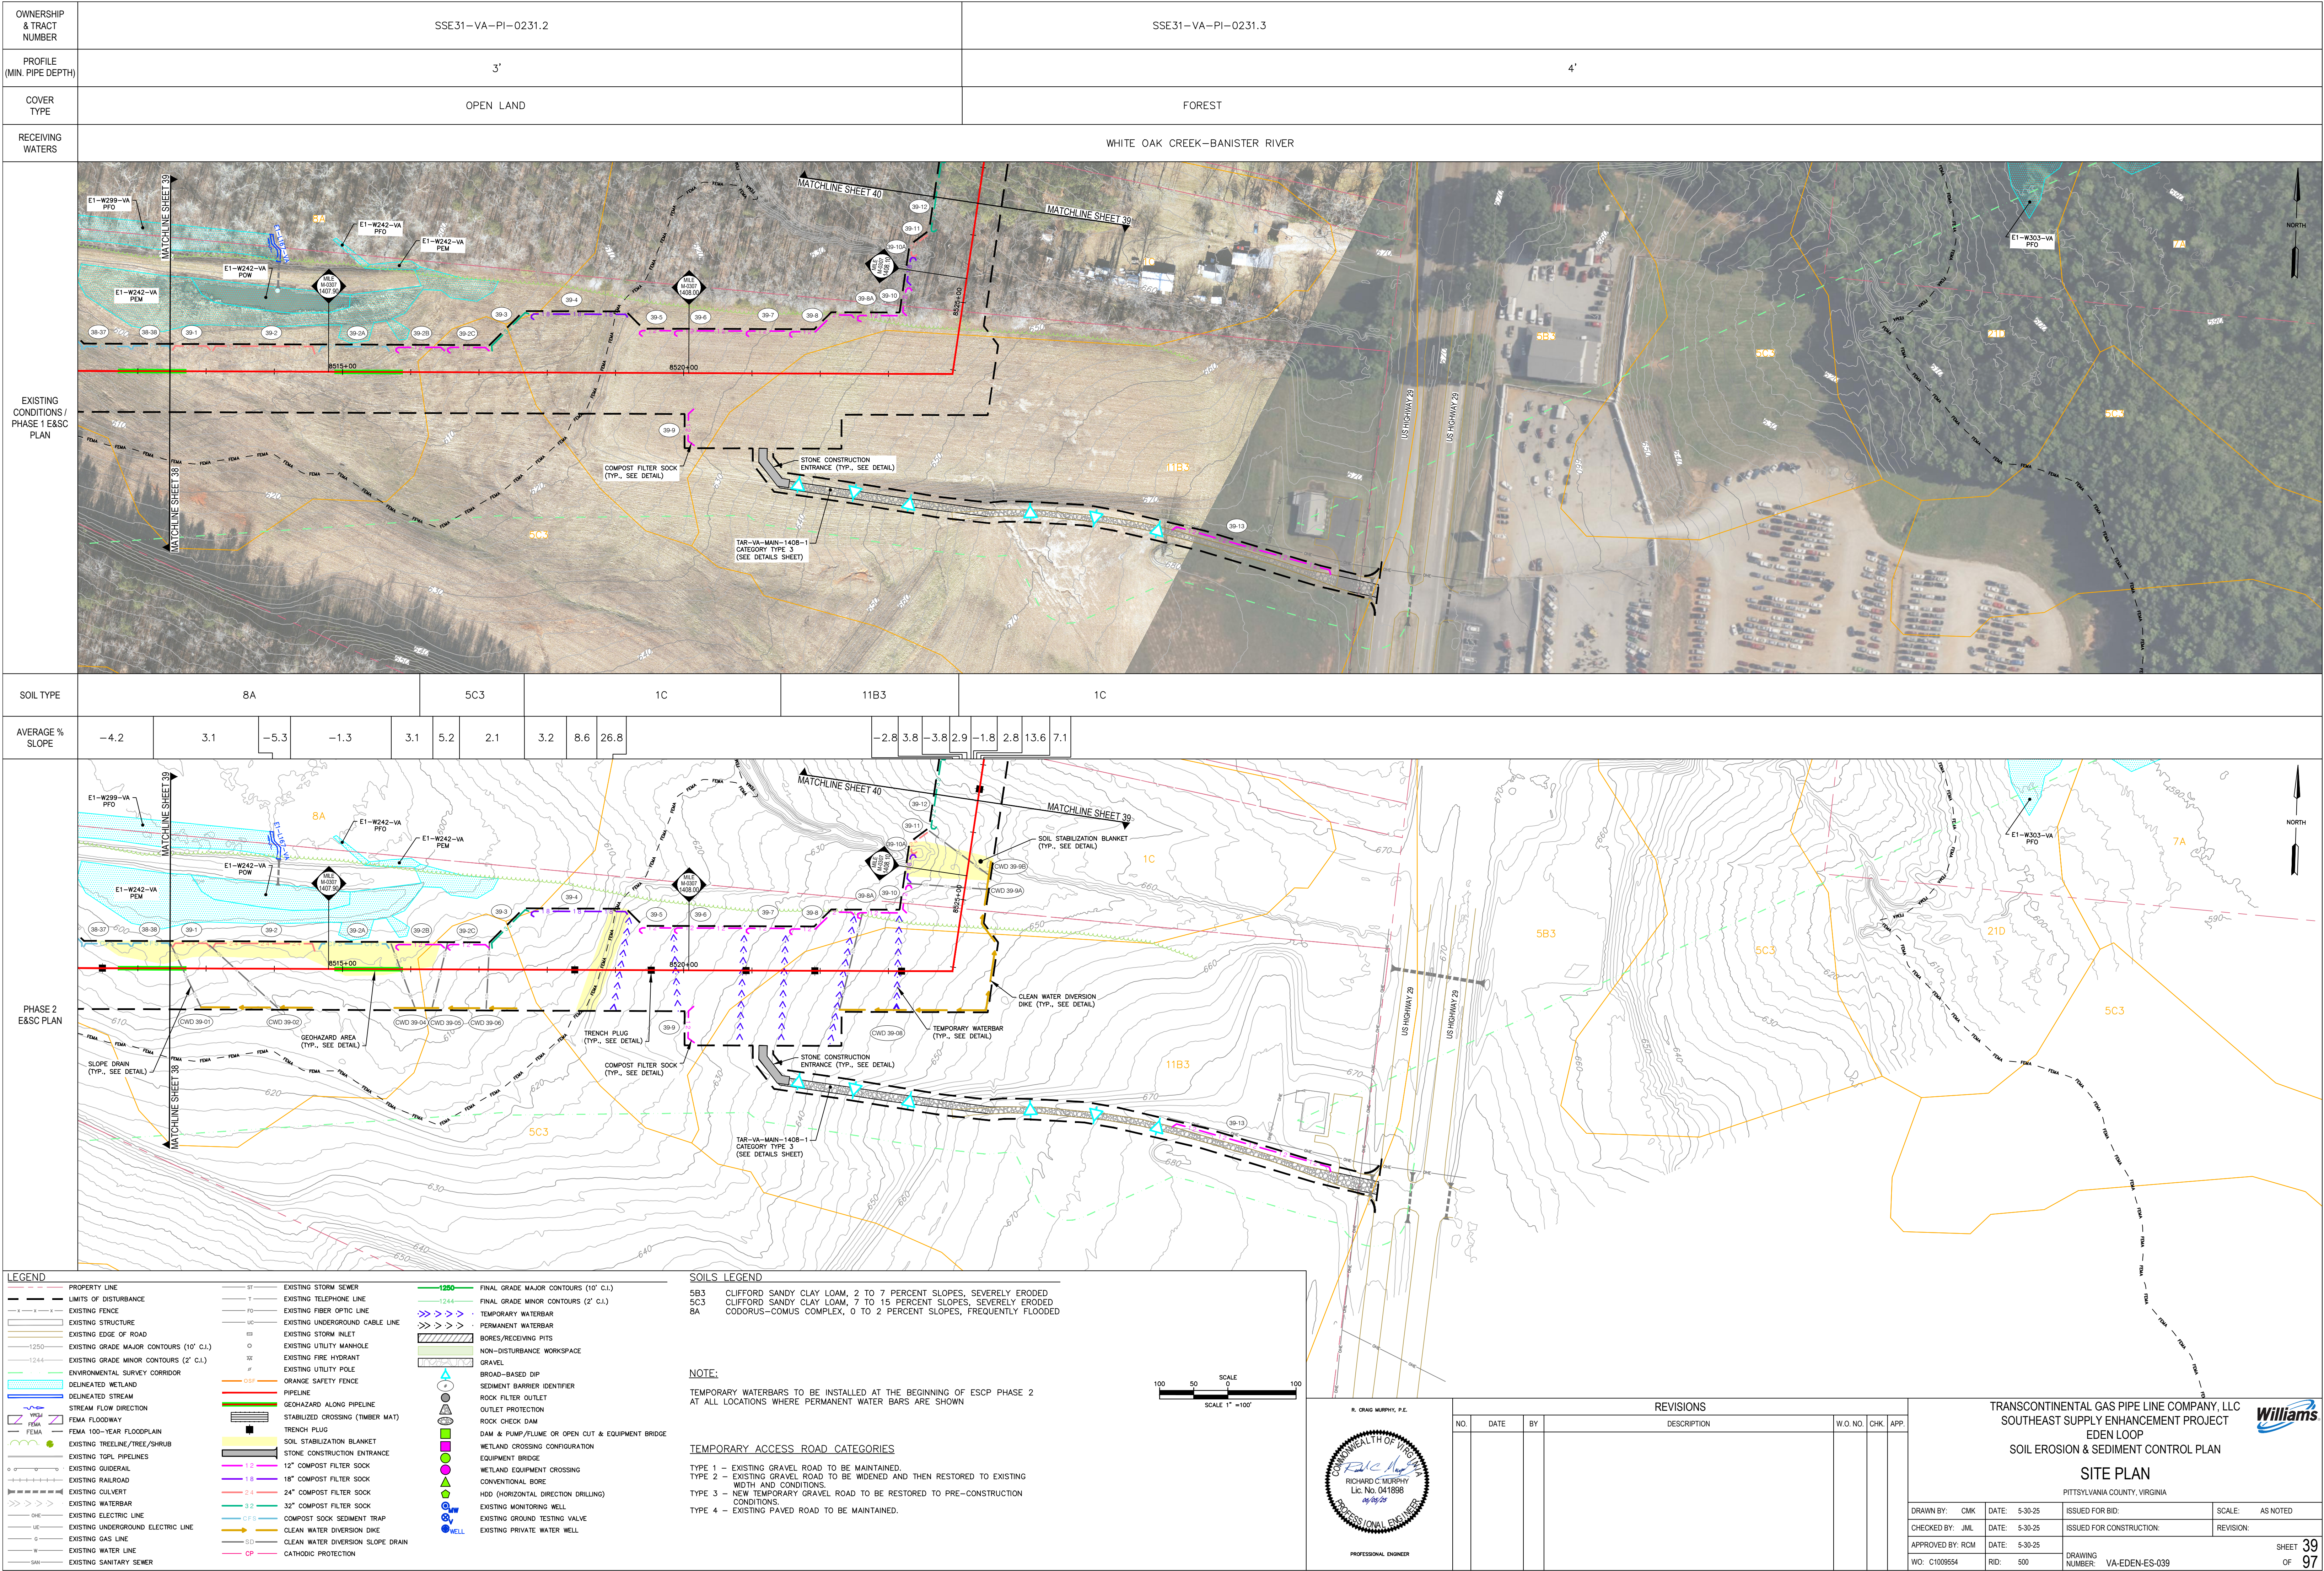


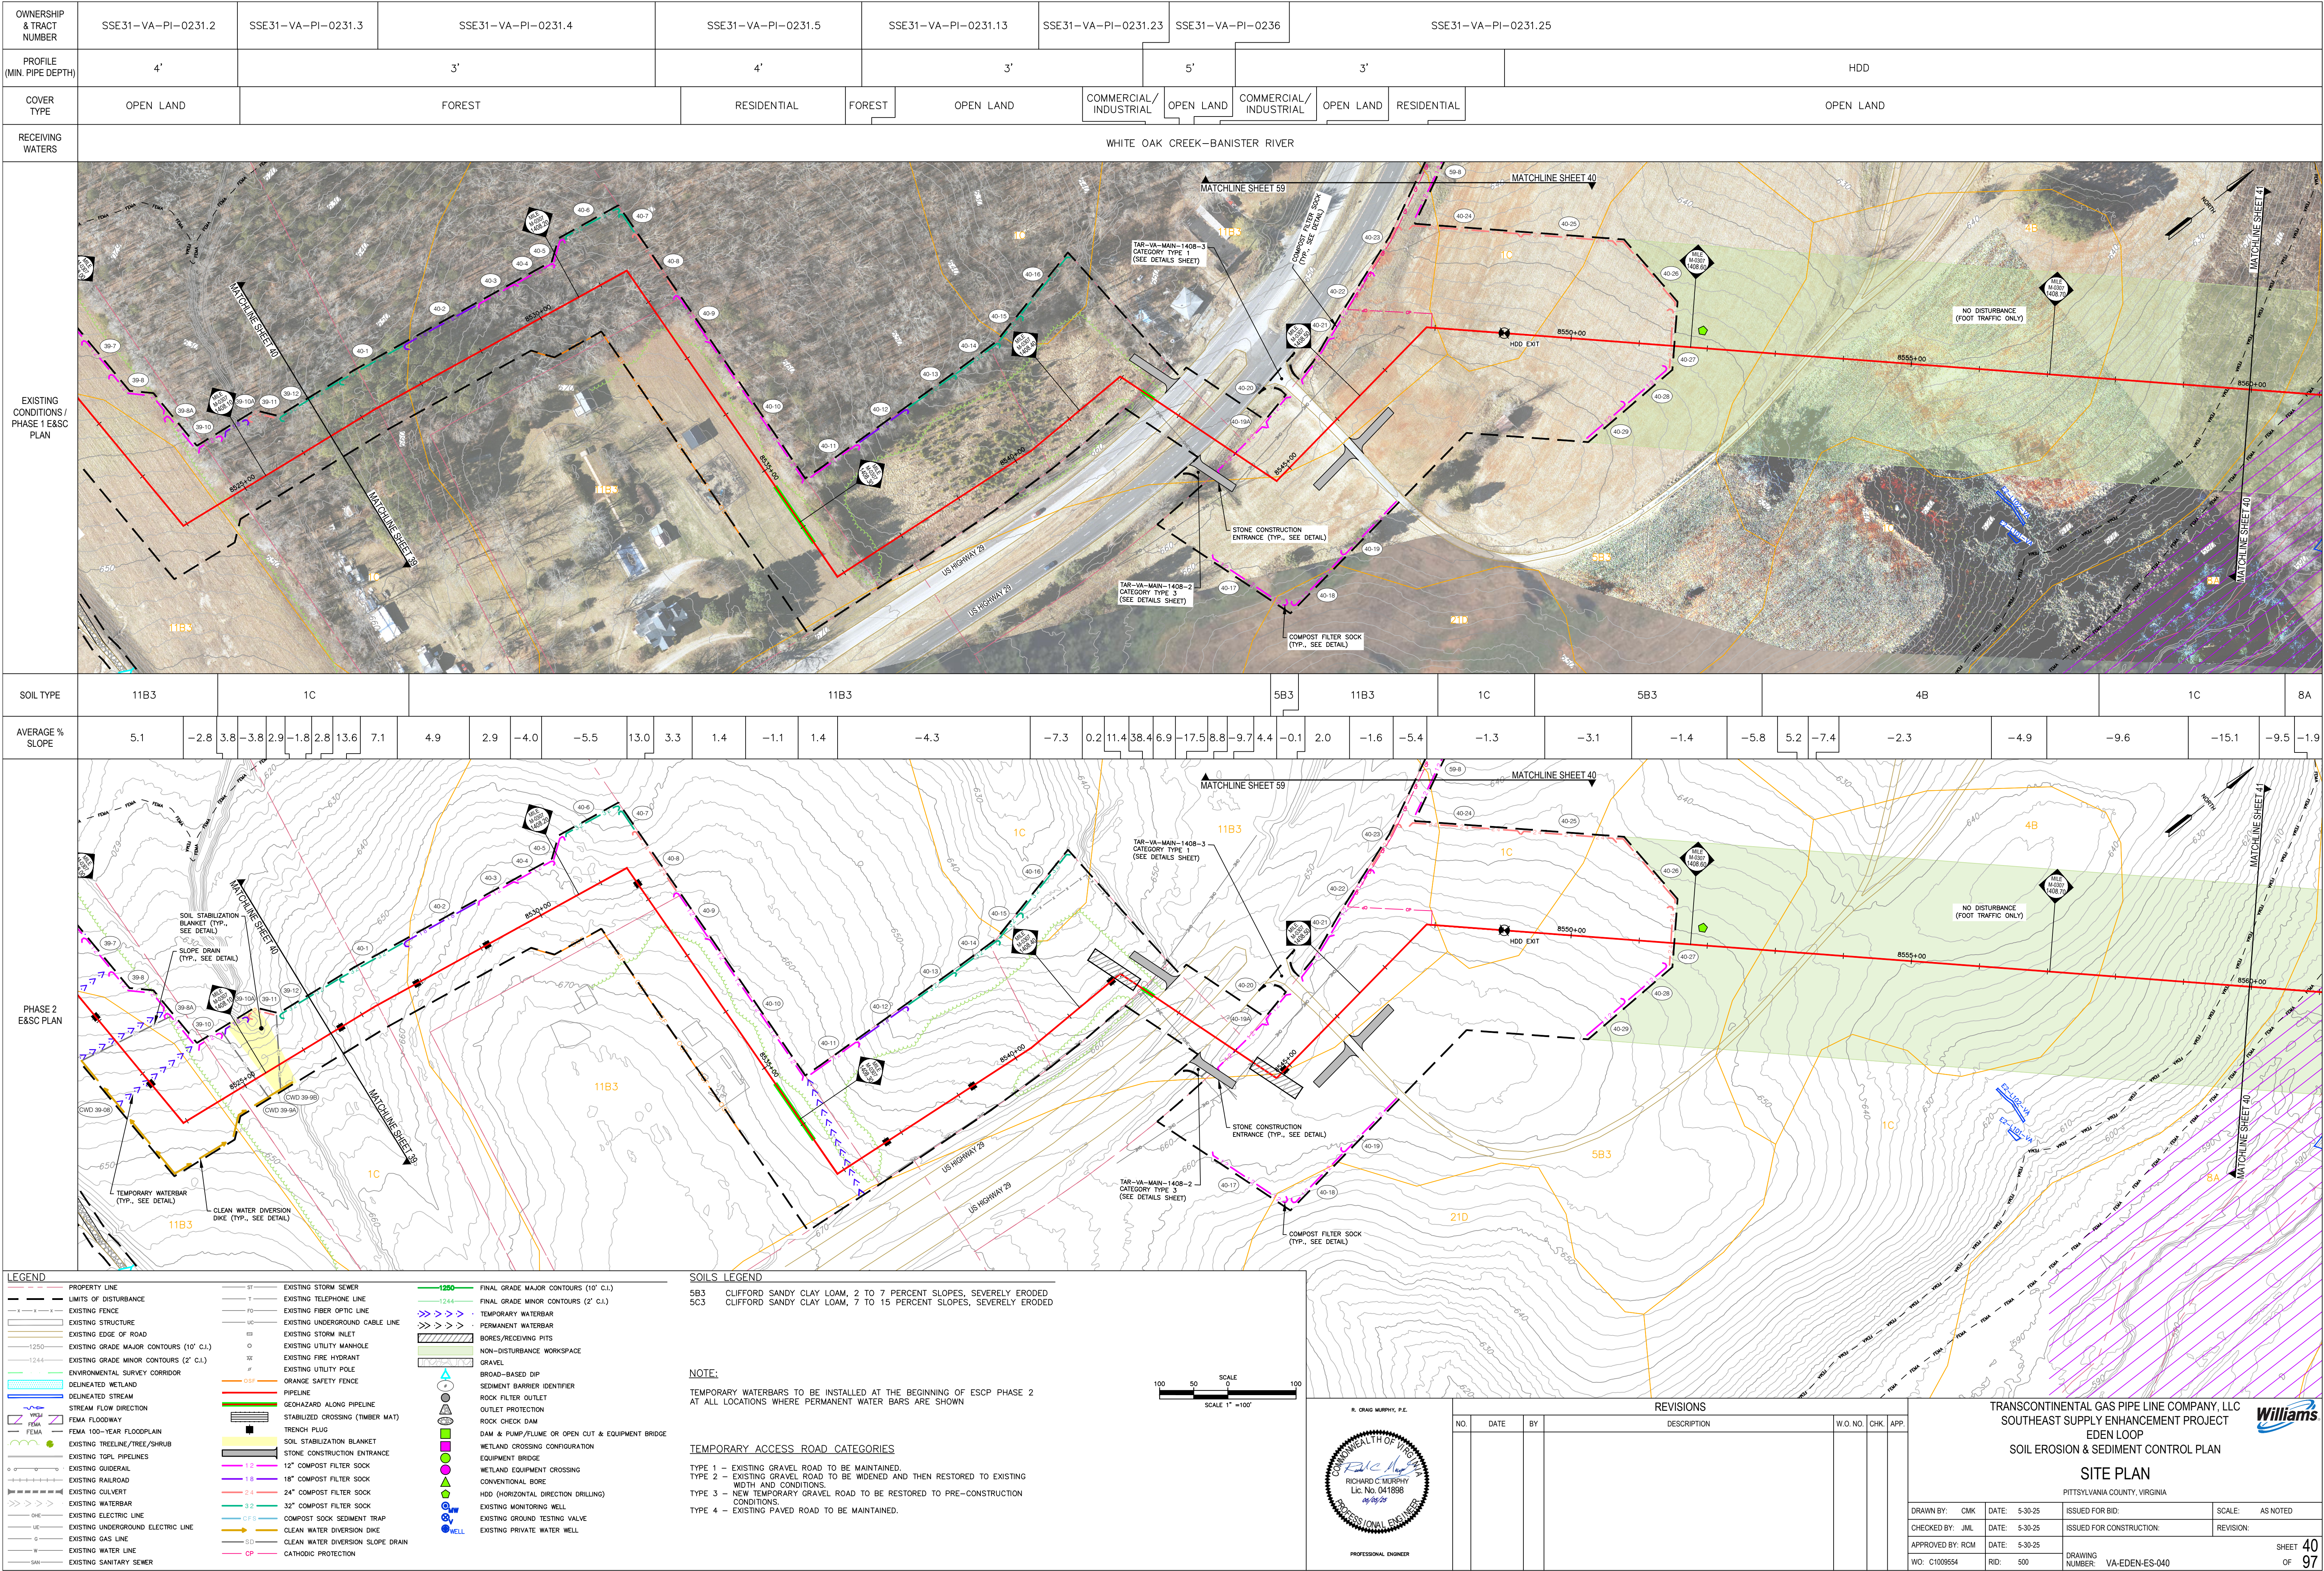





[illegible]

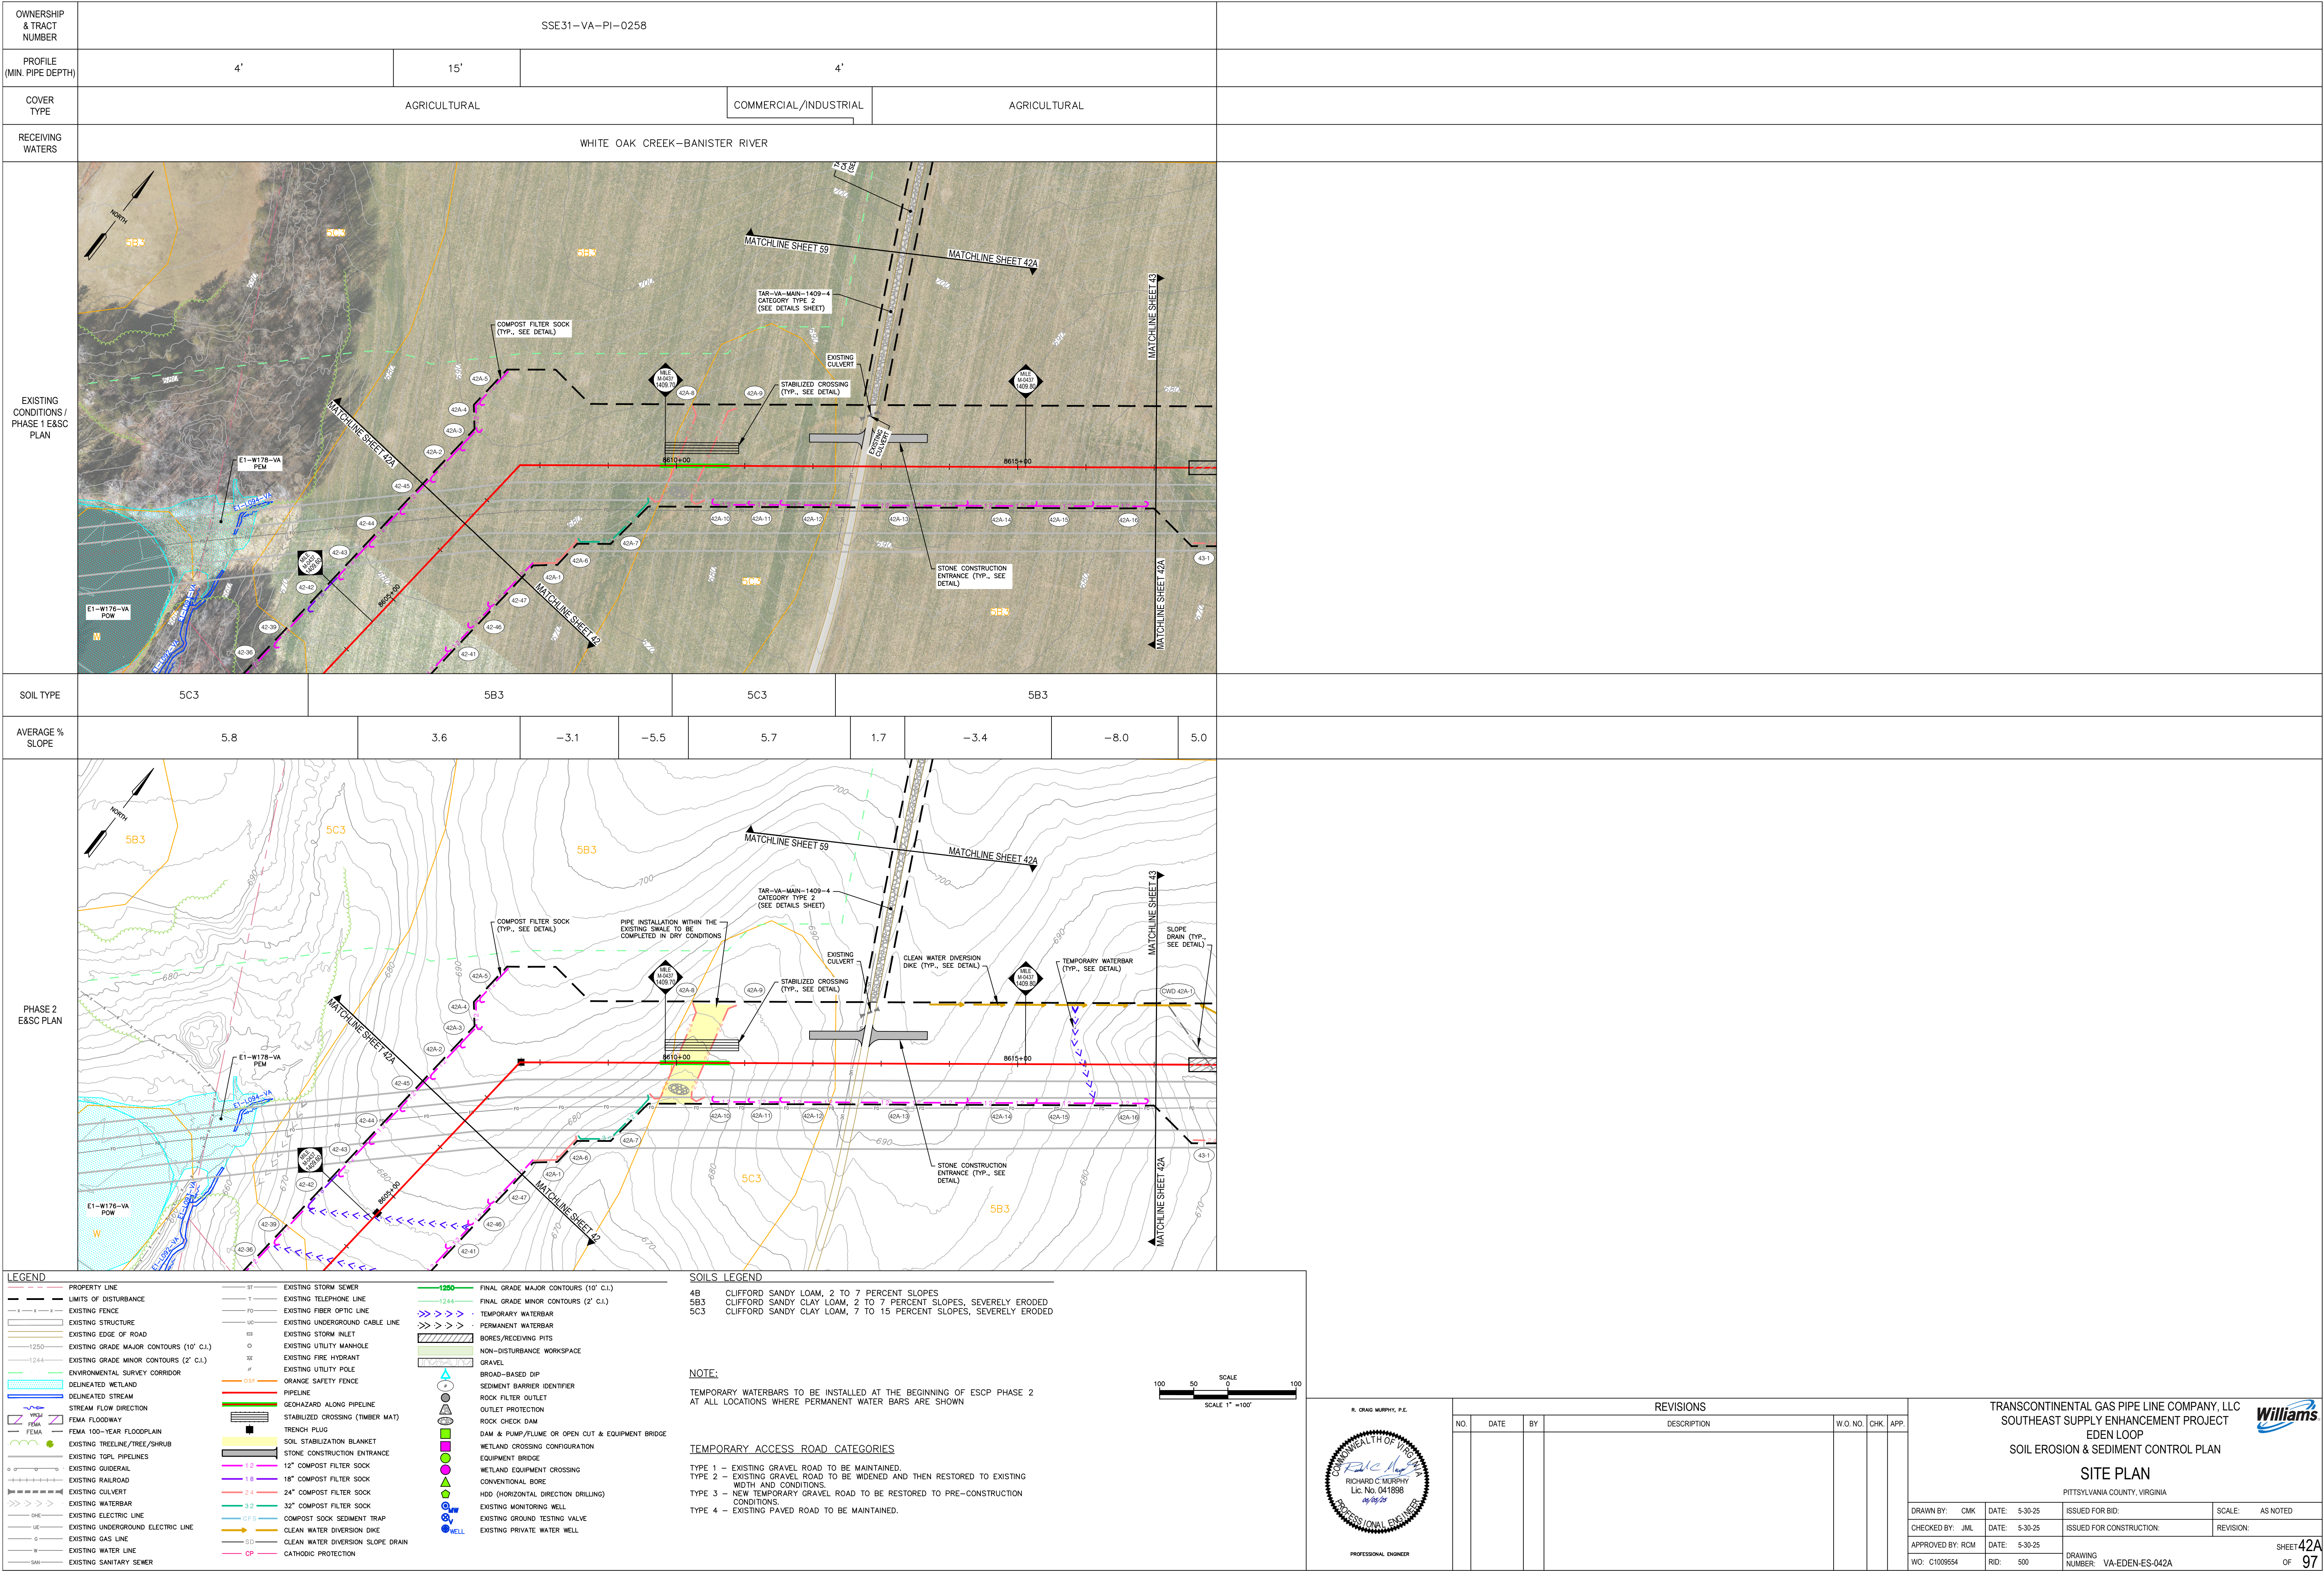

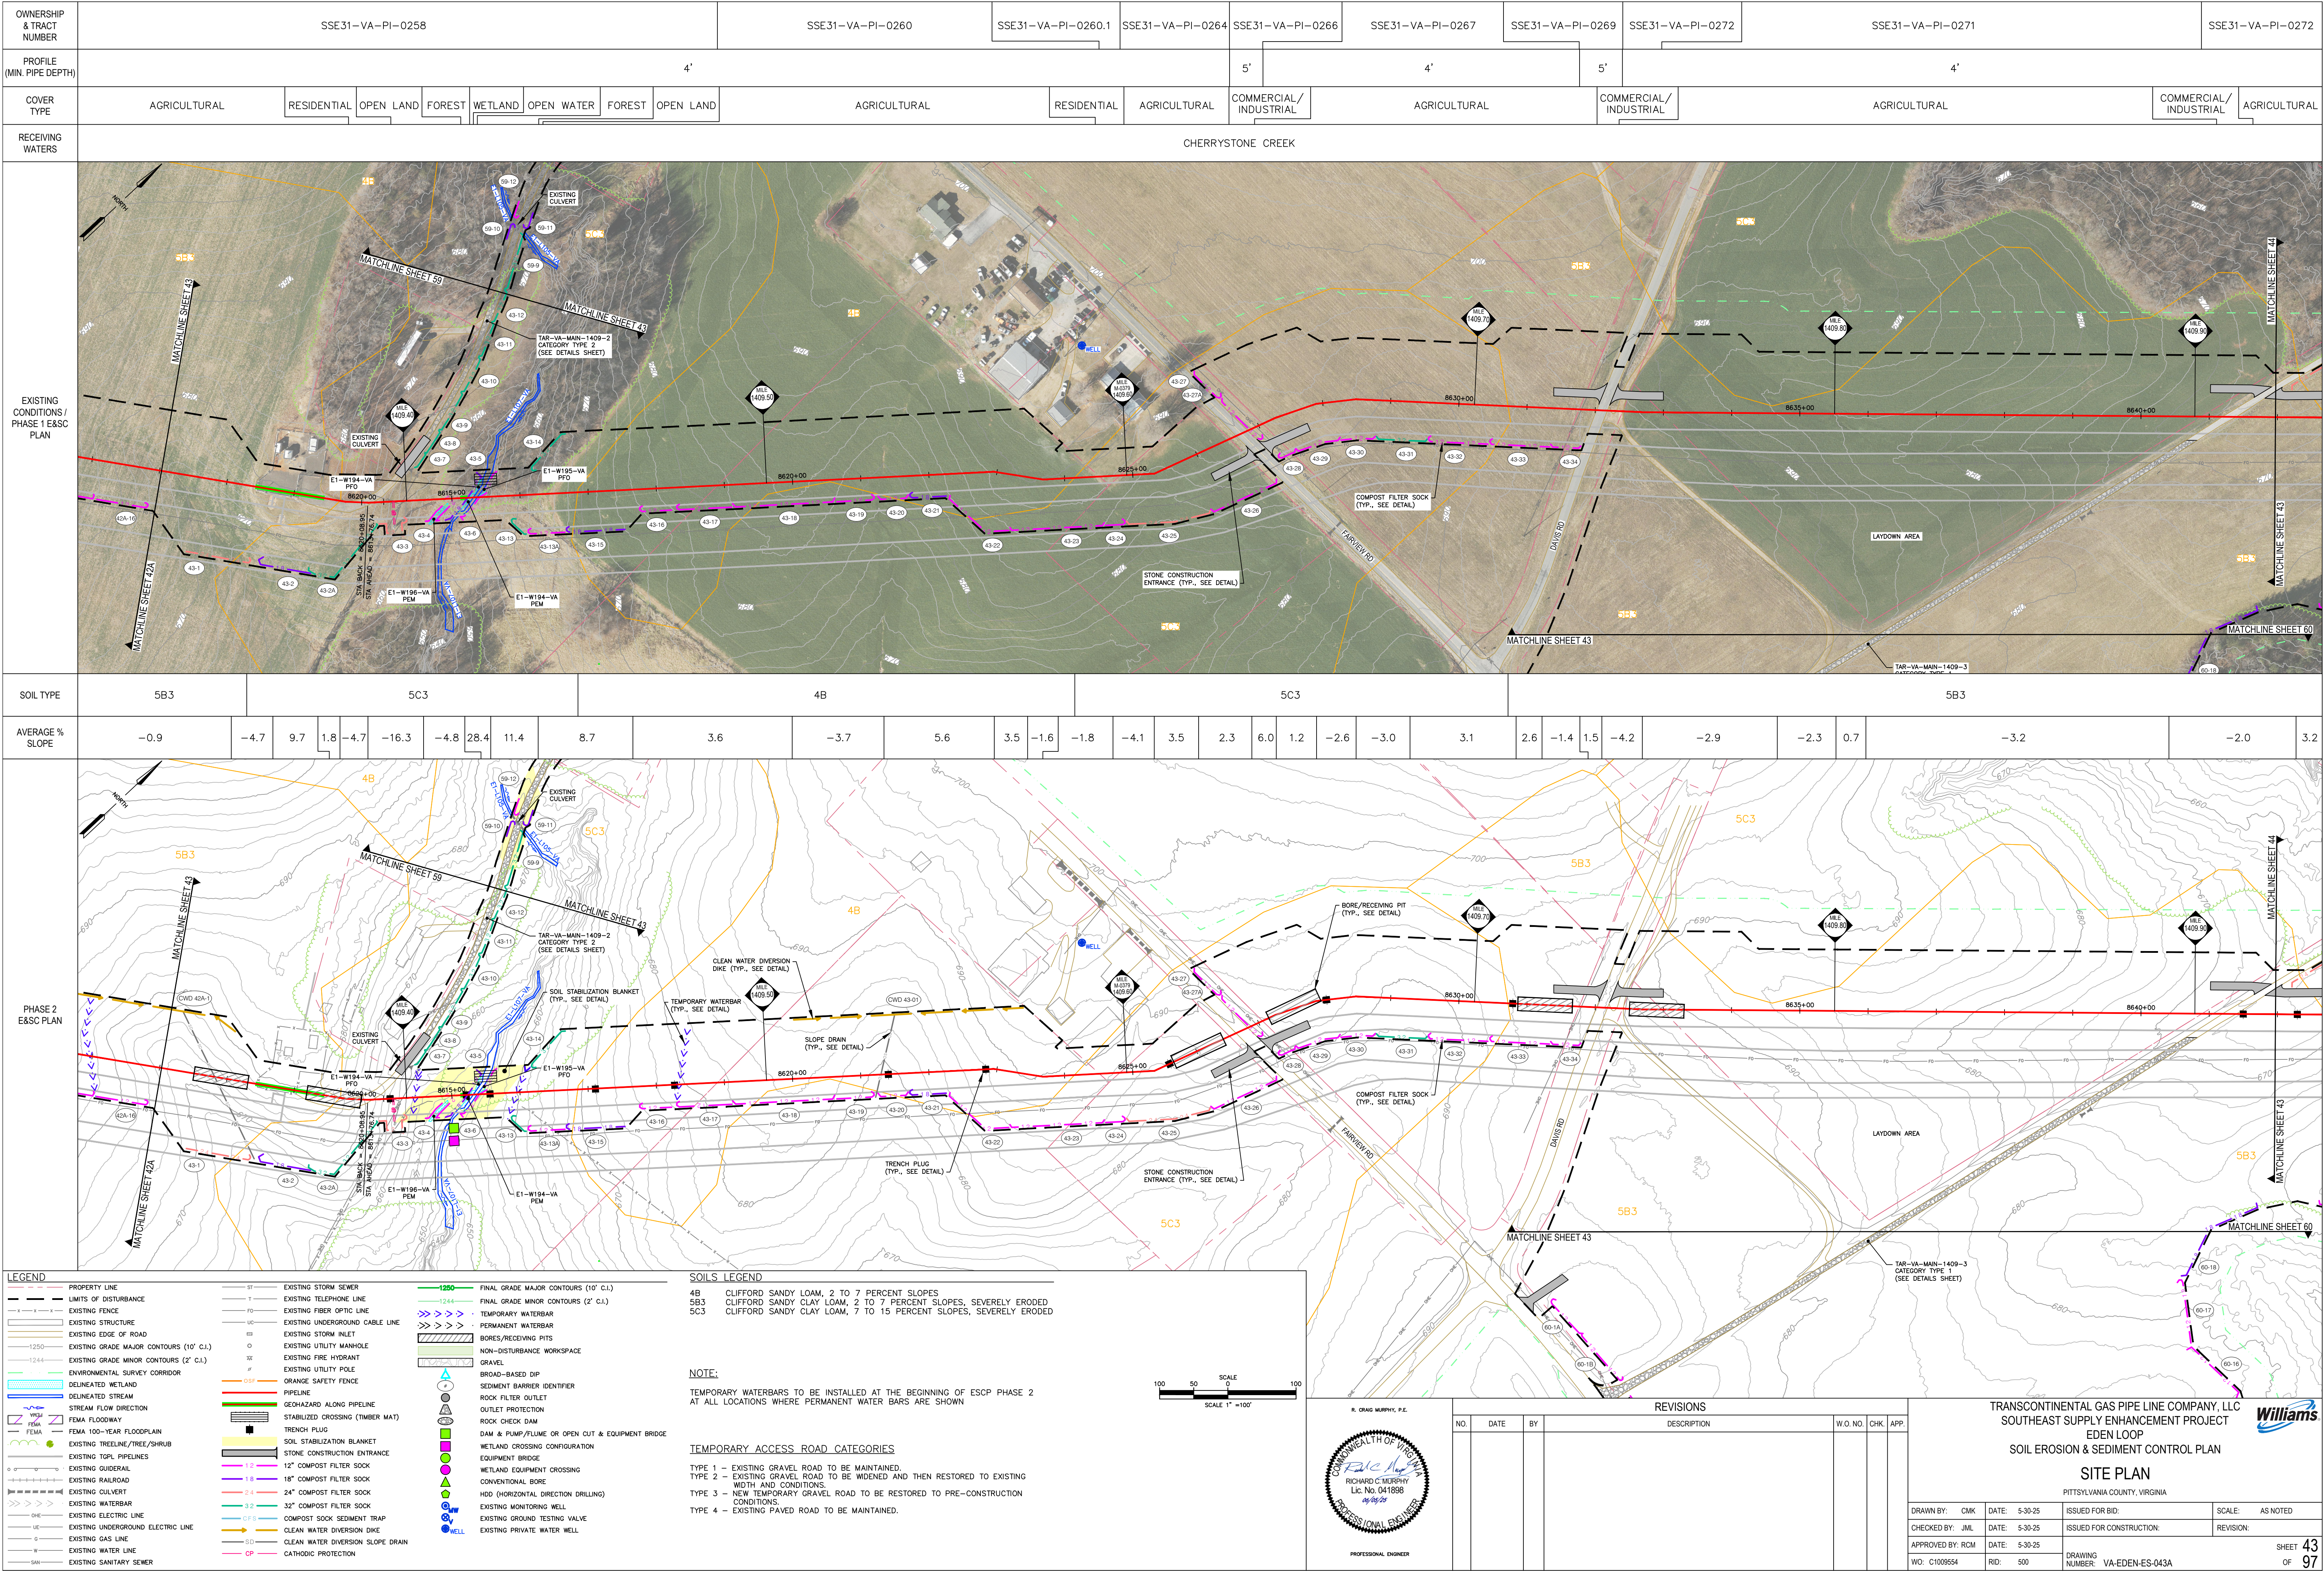

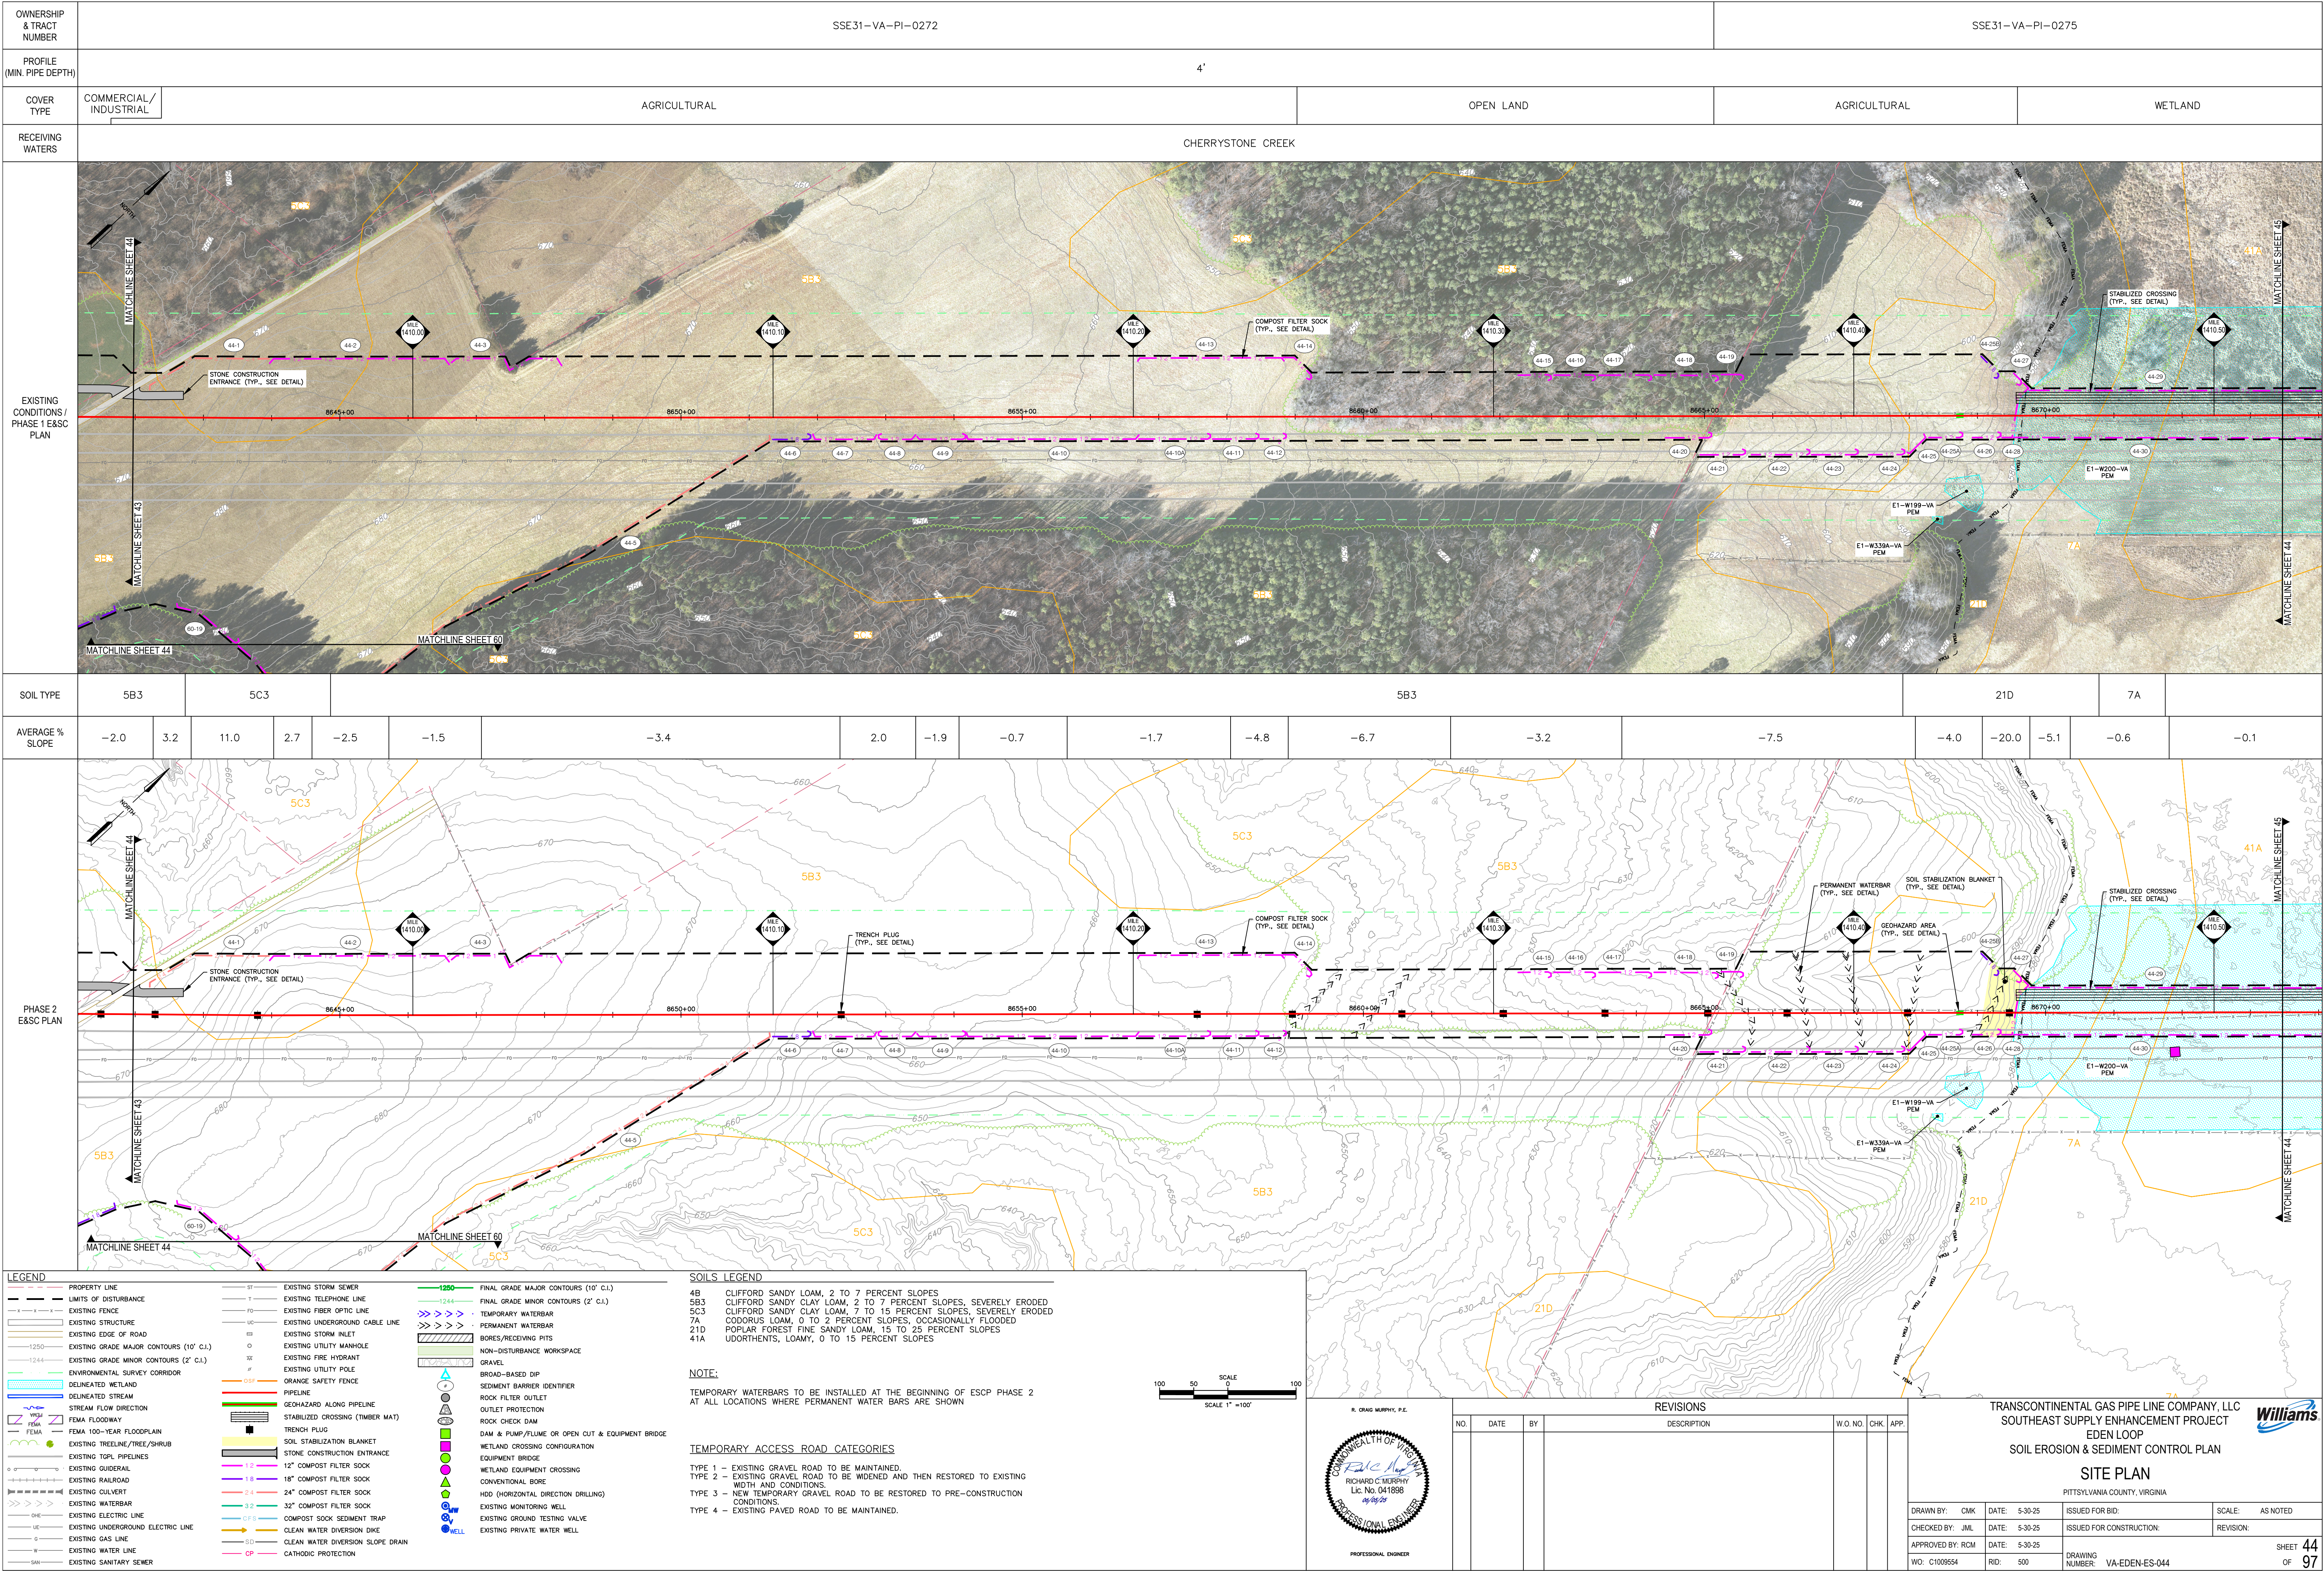

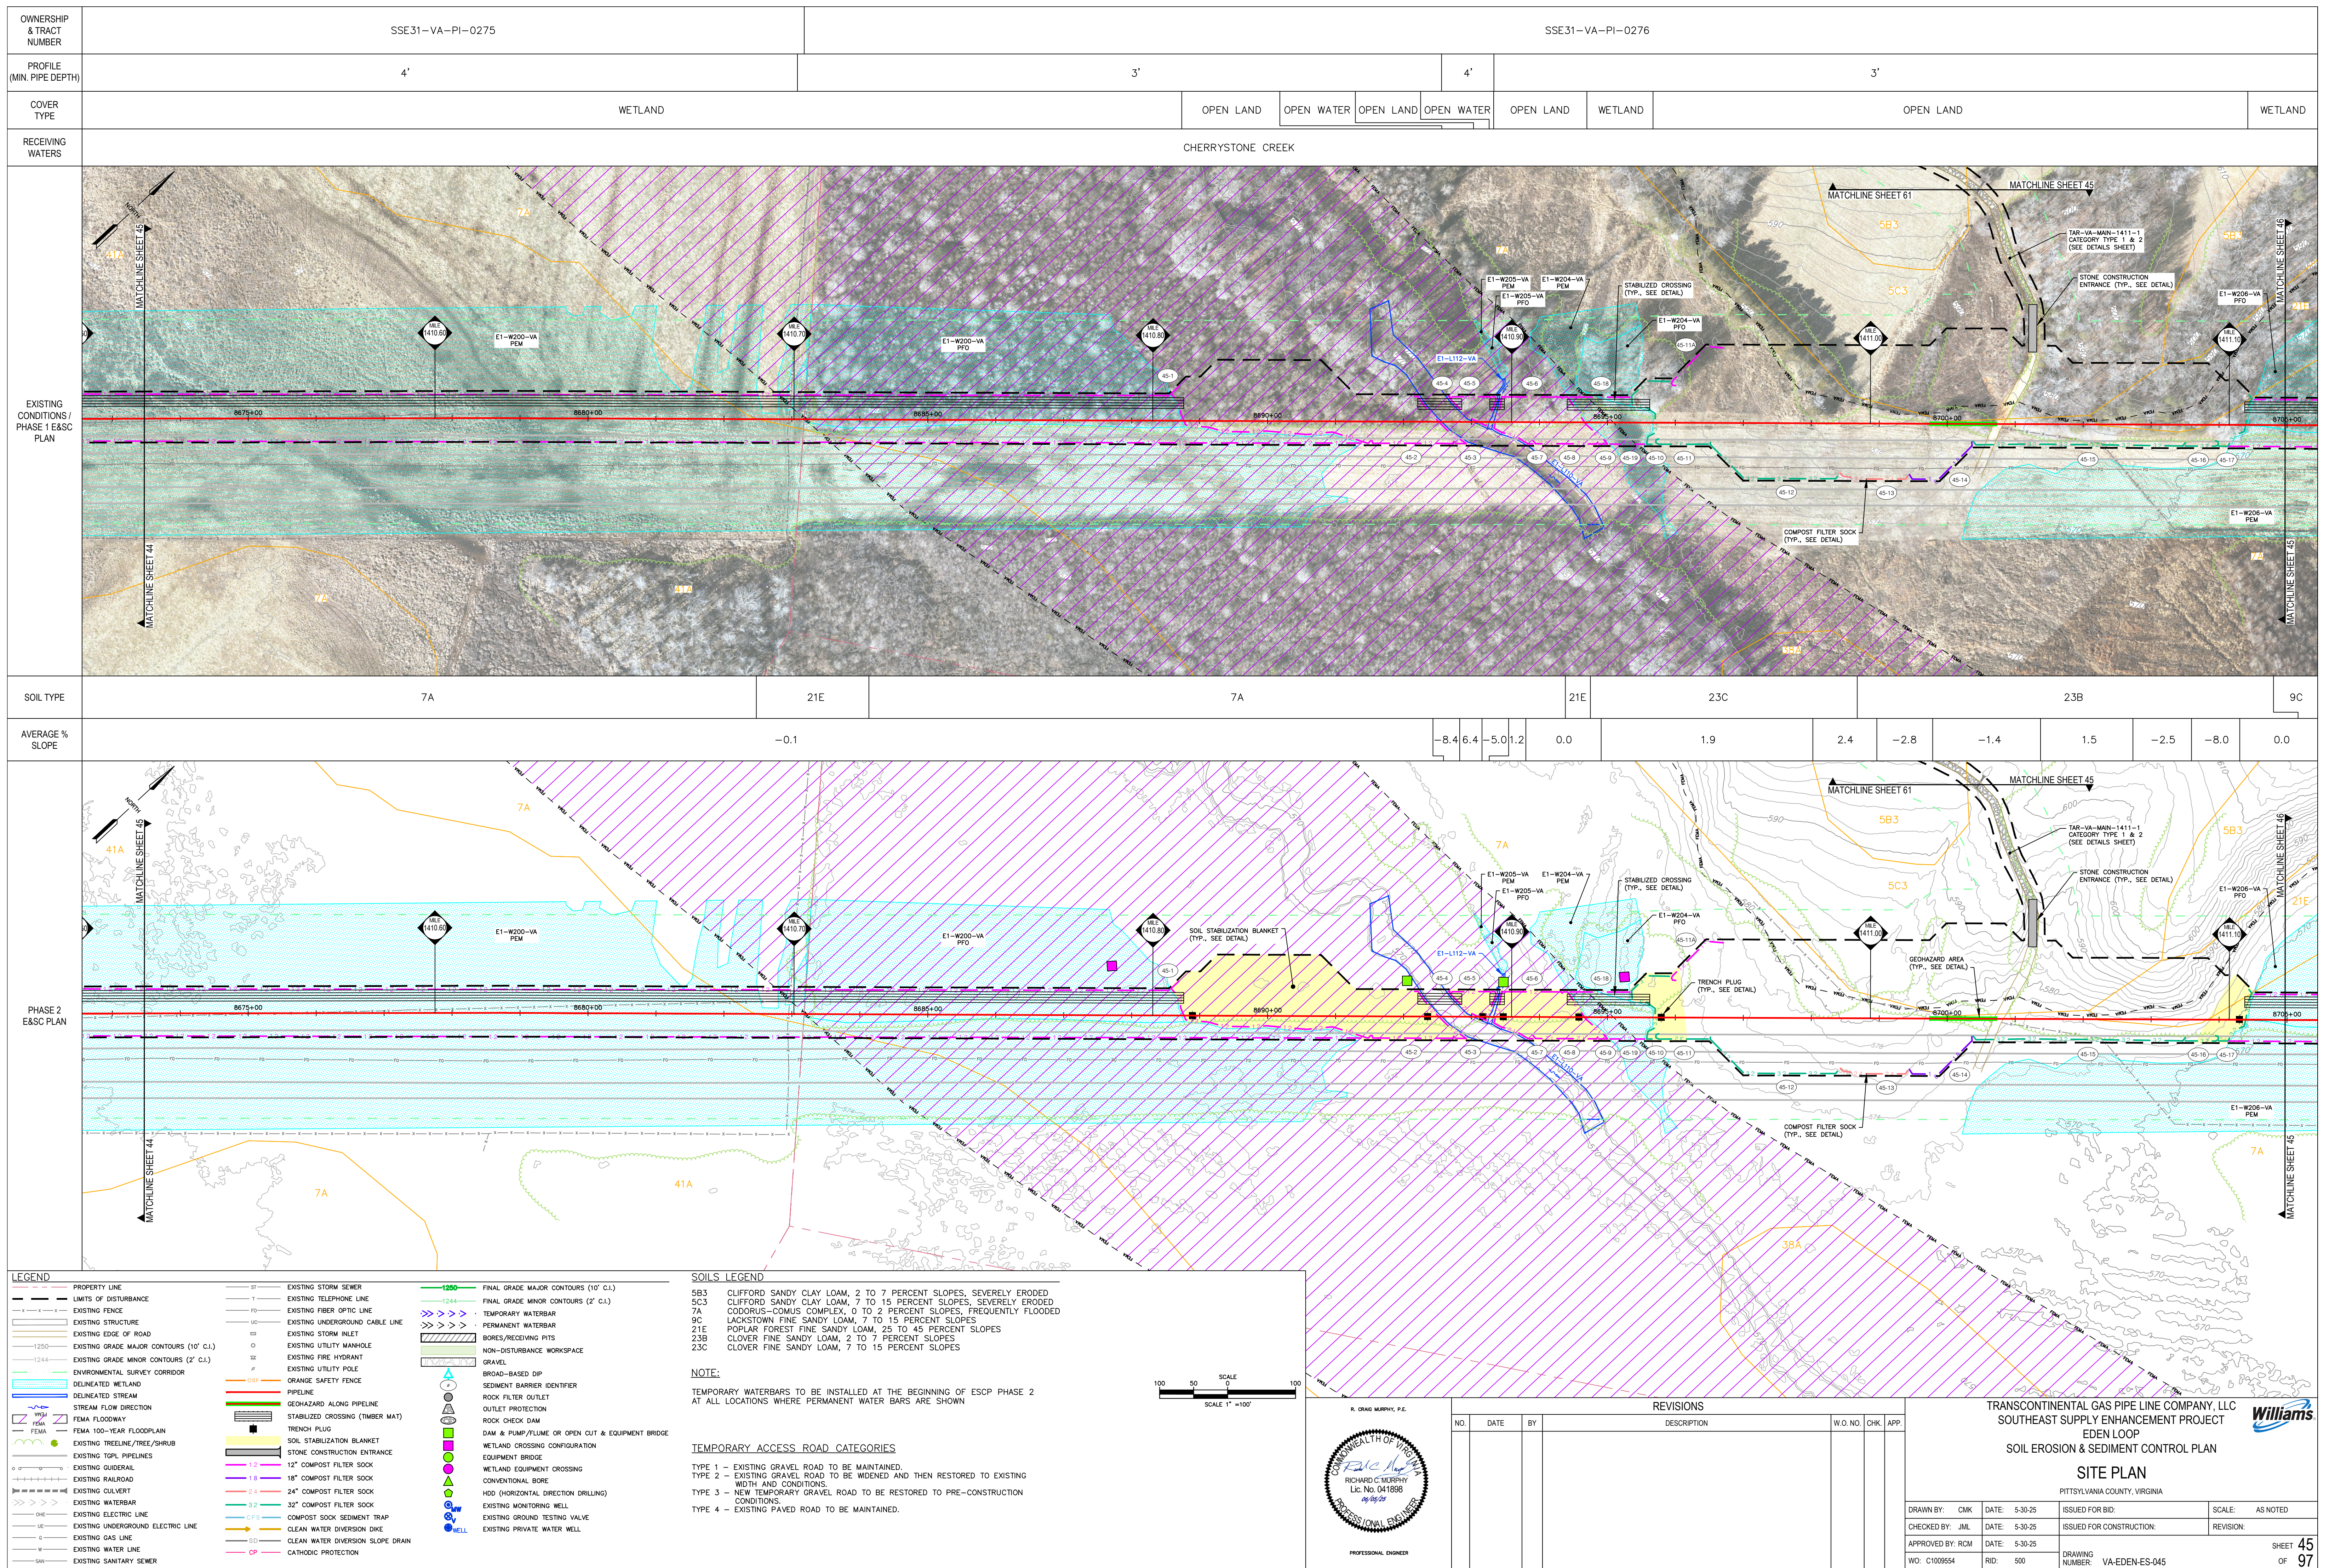

OWNERSHIP & TRACT NUMBER

SSE31-VA-PI-0276

PROFILE (MIN. PIPE DEPTH)

3'

COVER TYPE

OPEN LAND

WETLAND

OPEN LAND

OPEN WATER

AGRICULTURAL

FOREST

OPEN WATER

FOREST

AGRICULTURAL

FOREST

OPEN WATER

FOREST

RECEIVING WATERS

CHERRYSTONE CREEK

EXISTING CONDITIONS / PHASE 1 E&SC PLAN

SOIL TYPE

7A21E23C23B9C9B23B

AVERAGE % SLOPE

-0.80.01.43.21.77.16.73.17.62.8-6.8-12.5-5.0-10.510.45.08.81.7-2.5-1.47.82.7

PHASE 2 E&SC PLAN

LEGEND

PROPERTY LINE

LIMITS OF DISTURBANCE

EXISTING FENCE

EXISTING STRUCTURE

EXISTING EDGE OF ROAD

EXISTING GRADE MAJOR CONTOURS (10' C.I.)

EXISTING GRADE MINOR CONTOURS (2' C.I.)

ENVIRONMENTAL SURVEY CORRIDOR

DELINEATED WETLAND

DELINEATED STREAM

STREAM FLOW DIRECTION

FEMA FLOODWAY

FEMA 100-YEAR FLOODPLAIN

EXISTING TREELINE/TREE/SHRUB

EXISTING TGPL PIPELINES

EXISTING GUIDELINE

EXISTING RAILROAD

EXISTING CULVERT

EXISTING WATERBAR

EXISTING ELECTRIC LINE

EXISTING UNDERGROUND ELECTRIC LINE

EXISTING GAS LINE

EXISTING WATER LINE

EXISTING SANITARY SEWER

EXISTING STORM SEWER

EXISTING TELEPHONE LINE

EXISTING FIBER OPTIC LINE

EXISTING UNDERGROUND CABLE LINE

EXISTING STORM INLET

EXISTING UTILITY MANHOLE

EXISTING FIRE HYDRANT

EXISTING UTILITY POLE

ORANGE SAFETY FENCE

PIPELINE

GEHAZARD ALONG PIPELINE

STABILIZED CROSSING (TIMBER MAT)

TRENCH PLUG

DAM & PUMP/FLUME OR OPEN CUT & EQUIPMENT BRIDGE

WETLAND CROSSING CONFIGURATION

EQUIPMENT BRIDGE

WETLAND EQUIPMENT CROSSING

CONVENTIONAL BORE

HDD (HORIZONTAL DIRECTION DRILLING)

EXISTING MONITORING WELL

EXISTING GROUND TESTING VALVE

EXISTING PRIVATE WATER WELL

FINAL GRADE MAJOR CONTOURS (10' C.I.)

FINAL GRADE MINOR CONTOURS (2' C.I.)

TEMPORARY WATERBAR

PERMANENT WATERBAR

BOROS/RECEIVING PITS

NON-DISTURBANCE WORKSPACE

GRAVEL

BROAD-BASED DIP

SEDIMENT BARRIER IDENTIFIER

ROCK FILTER OUTLET

OUTLET PROTECTION

ROCK CHECK DAM

DAM & PUMP/FLUME OR OPEN CUT & EQUIPMENT BRIDGE

WETLAND CROSSING CONFIGURATION

EQUIPMENT BRIDGE

WETLAND EQUIPMENT CROSSING

CONVENTIONAL BORE

HDD (HORIZONTAL DIRECTION DRILLING)

EXISTING MONITORING WELL

EXISTING GROUND TESTING VALVE

EXISTING PRIVATE WATER WELL

SOILS LEGEND

9B LACKSTOWN FINE SANDY LOAM, 2 TO 7 PERCENT SLOPES

9C LACKSTOWN FINE SANDY LOAM, 7 TO 15 PERCENT SLOPES

23B CLOVER FINE SANDY LOAM, 2 TO 7 PERCENT SLOPES

23C CLOVER FINE SANDY LOAM, 7 TO 15 PERCENT SLOPES

W WATER

NOTE:

TEMPORARY WATERBARS TO BE INSTALLED AT THE BEGINNING OF ESCP PHASE 2 AT ALL LOCATIONS WHERE PERMANENT WATER BARS ARE SHOWN

TEMPORARY ACCESS ROAD CATEGORIES

TYPE 1 - EXISTING GRAVEL ROAD TO BE MAINTAINED.

TYPE 2 - EXISTING GRAVEL ROAD TO BE WIDENED AND THEN RESTORED TO EXISTING WIDTH AND CONDITIONS.

TYPE 3 - NEW TEMPORARY GRAVEL ROAD TO BE RESTORED TO PRE-CONSTRUCTION CONDITIONS.

TYPE 4 - EXISTING PAVED ROAD TO BE MAINTAINED.

R. CRAIG MURPHY, P.E.

PROFESSIONAL ENGINEER

REVISIONS

NO.	DATE	BY	DESCRIPTION	W.O. NO.	CHK.	APP.

TRANSCONTINENTAL GAS PIPE LINE COMPANY, LLC

SOUTHEAST SUPPLY ENHANCEMENT PROJECT

EDEN LOOP

SOIL EROSION & SEDIMENT CONTROL PLAN

SITE PLAN

PITTSYLVANIA COUNTY, VIRGINIA

DRAWN BY: CMK

DATE: 5-30-25

ISSUED FOR BID:

SCALE: AS NOTED

CHECKED BY: JML

DATE: 5-30-25

ISSUED FOR CONSTRUCTION:

REVISION:

APPROVED BY: RCM

DATE: 5-30-25

WO: C1009554

RID: 500

DRAWING NUMBER: VA-EDEN-ES-046

SHEET 46

OF 97

